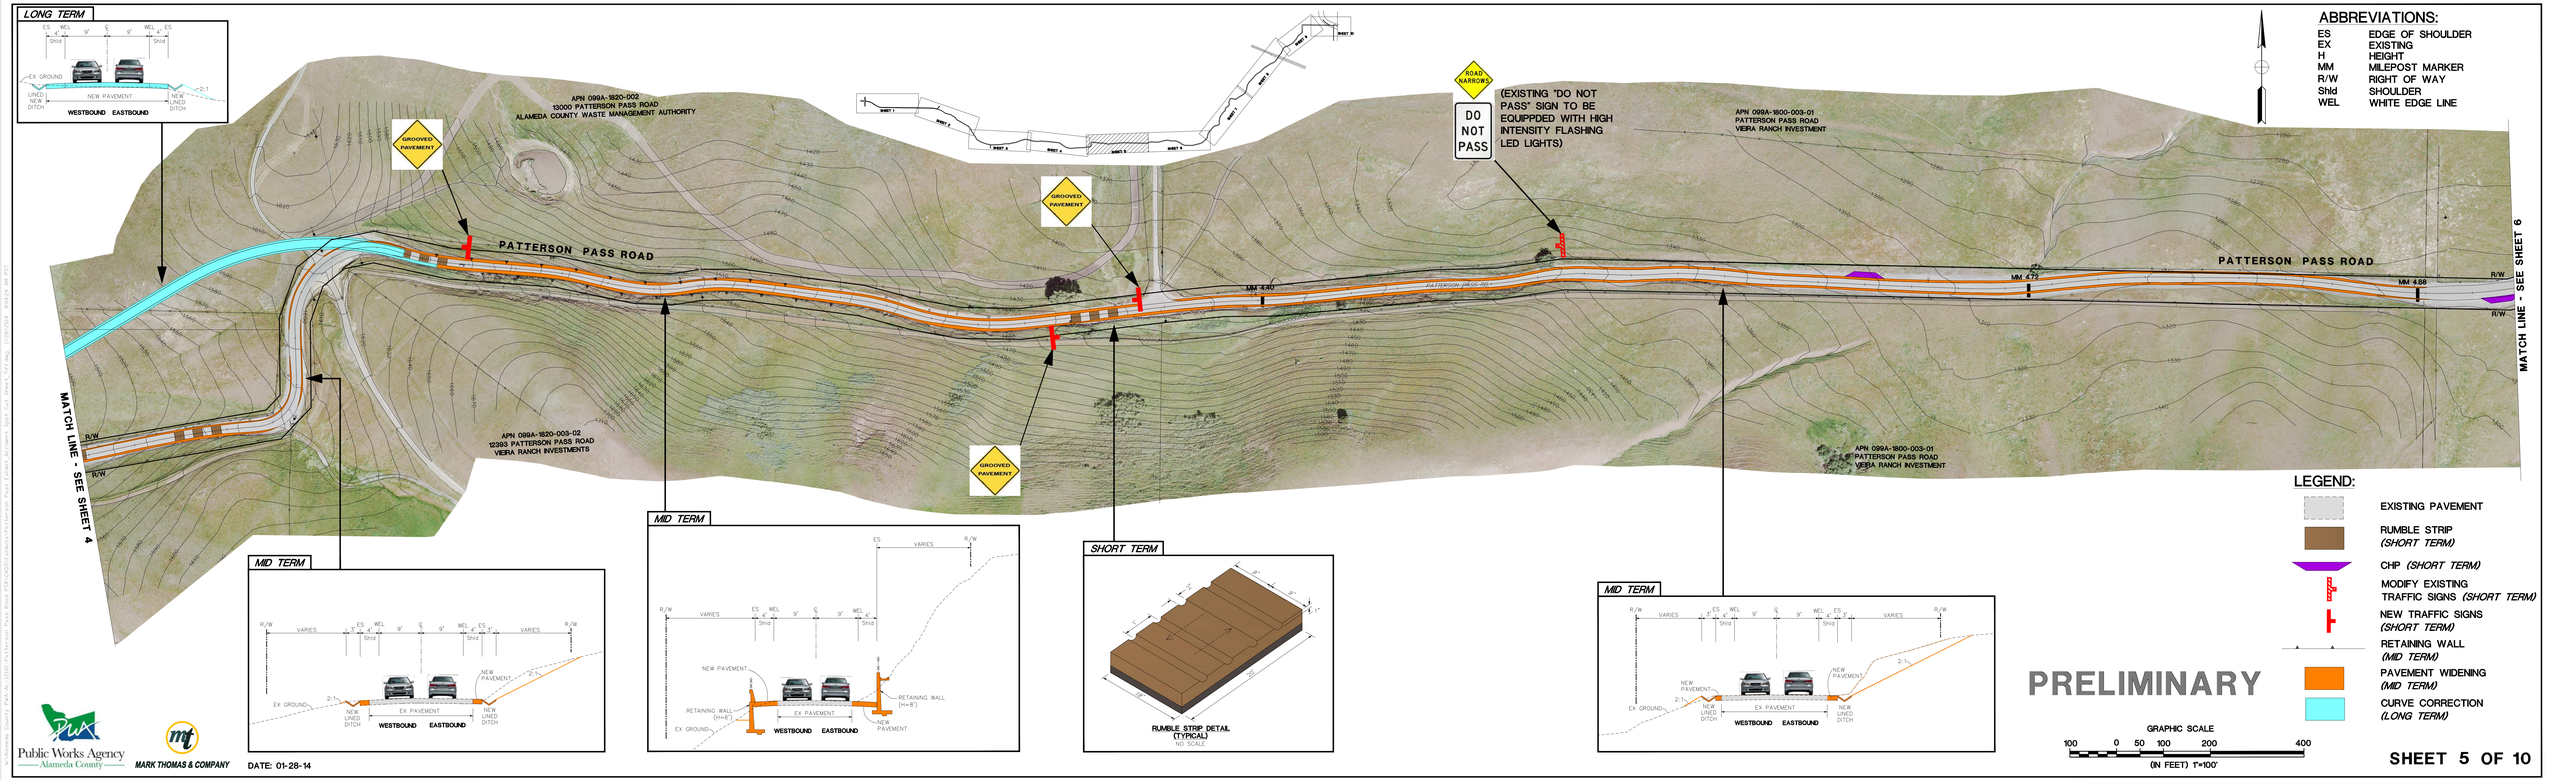
LONG TERM
ES WEL 9' WEL ES
Shld Shld
EX GROUND
NEW PAVEMENT
UNLD NEW DITCH
NEW UNLD DITCH
2:1
WESTBOUND EASTBOUND
GROOVED PAVEMENT
APN 099A-1820-002
13000 PATTERSON PASS ROAD
ALAMEDA COUNTY WASTE MANAGEMENT AUTHORITY
PATTERSON PASS ROAD
ROAD NARROWS
DO NOT PASS
(EXISTING 'DO NOT PASS' SIGN TO BE EQUIPPDED WITH HIGH INTENSITY FLASHING LED LIGHTS)
APN 099A-1800-003-01
PATTERSON PASS ROAD
VIERA RANCH INVESTMENT
MM 4.80
MM 4.72
MM 4.68
R/W
MATCH LINE - SEE SHEET 4
MATCH LINE - SEE SHEET 6
APN 099A-1820-003-02
12393 PATTERSON PASS ROAD
VIERA RANCH INVESTMENTS
MID TERM
VARIES
NEW PAVEMENT
EX GROUND
EX PAVEMENT
RETAINING WALL (H=6')
RETAINING WALL (H=8')
SHORT TERM
RUMBLE STRIP DETAIL (TYPICAL)
NO SCALE
ABBREVIATIONS:
ES EDGE OF SHOULDER
EX EXISTING
H HEIGHT
MM MILEPOST MARKER
R/W RIGHT OF WAY
Shld SHOULDER
WEL WHITE EDGE LINE
LEGEND:
EXISTING PAVEMENT
RUMBLE STRIP (SHORT TERM)
CHP (SHORT TERM)
MODIFY EXISTING TRAFFIC SIGNS (SHORT TERM)
NEW TRAFFIC SIGNS (SHORT TERM)
RETAINING WALL (MID TERM)
PAVEMENT WIDENING (MID TERM)
CURVE CORRECTION (LONG TERM)
PRELIMINARY
GRAPHIC SCALE
100 0 50 100 200 400
(IN FEET) 1"=100'
SHEET 5 OF 10
Public Works Agency
Alameda County
MARK THOMAS & COMPANY
DATE: 01-28-14